



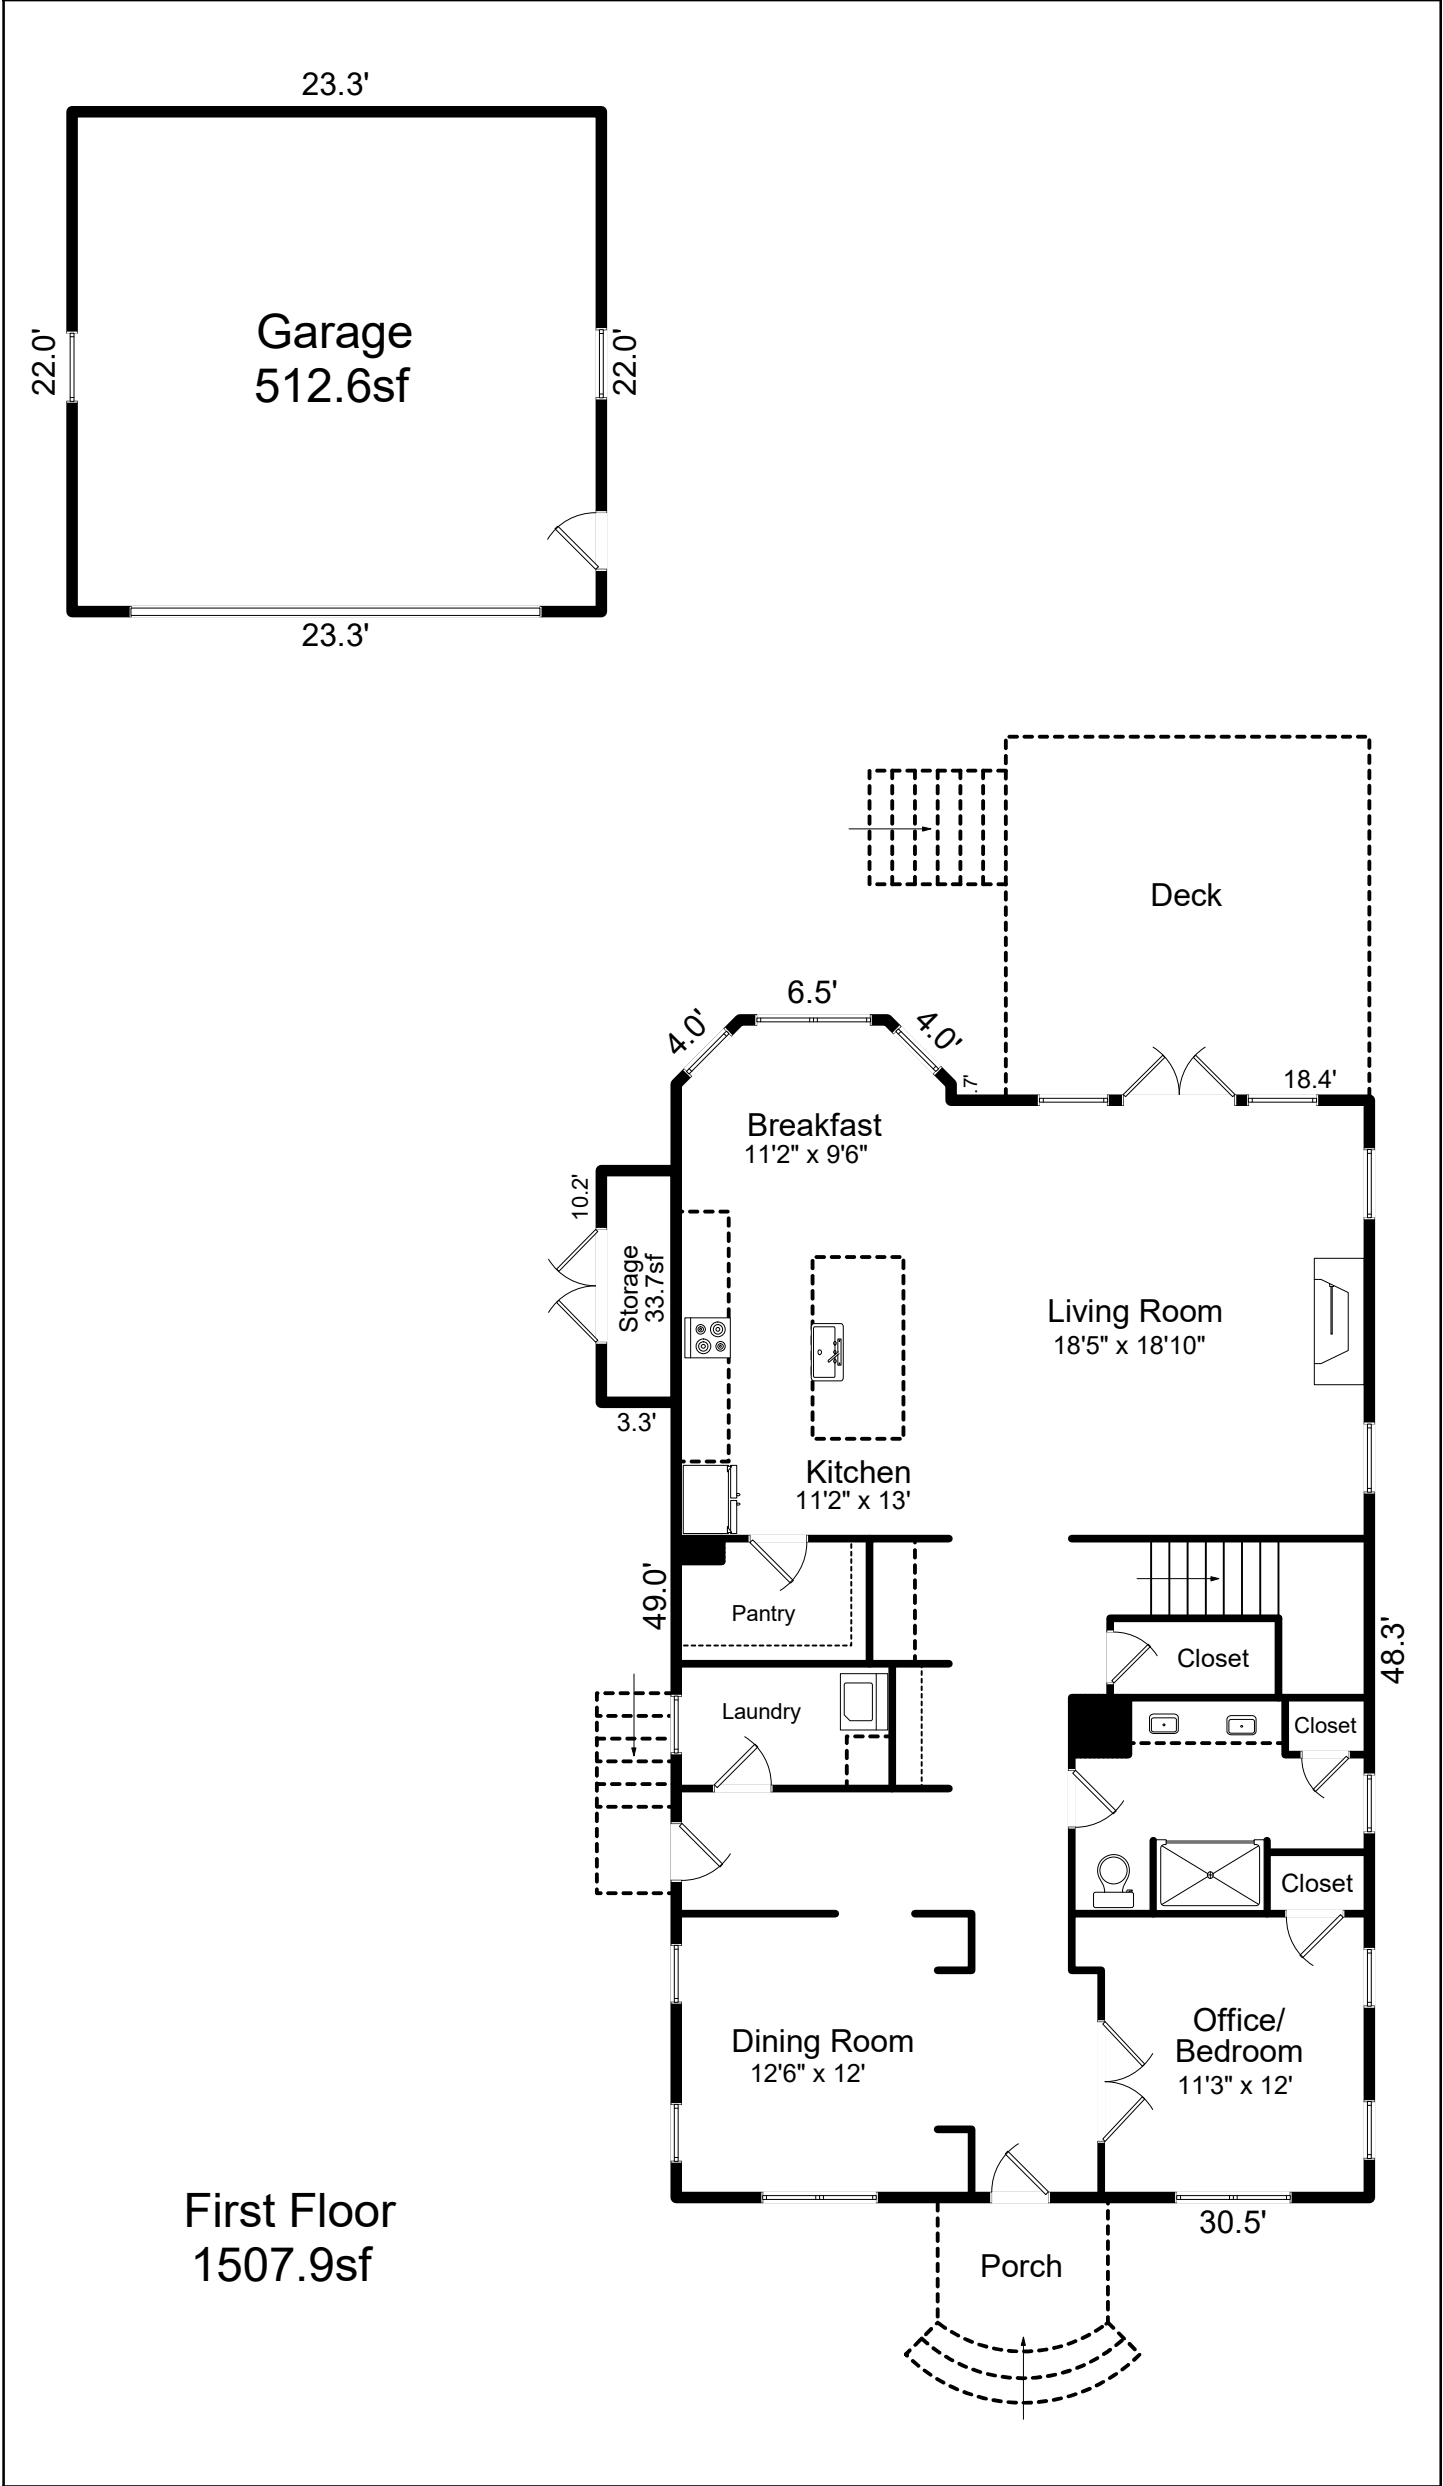

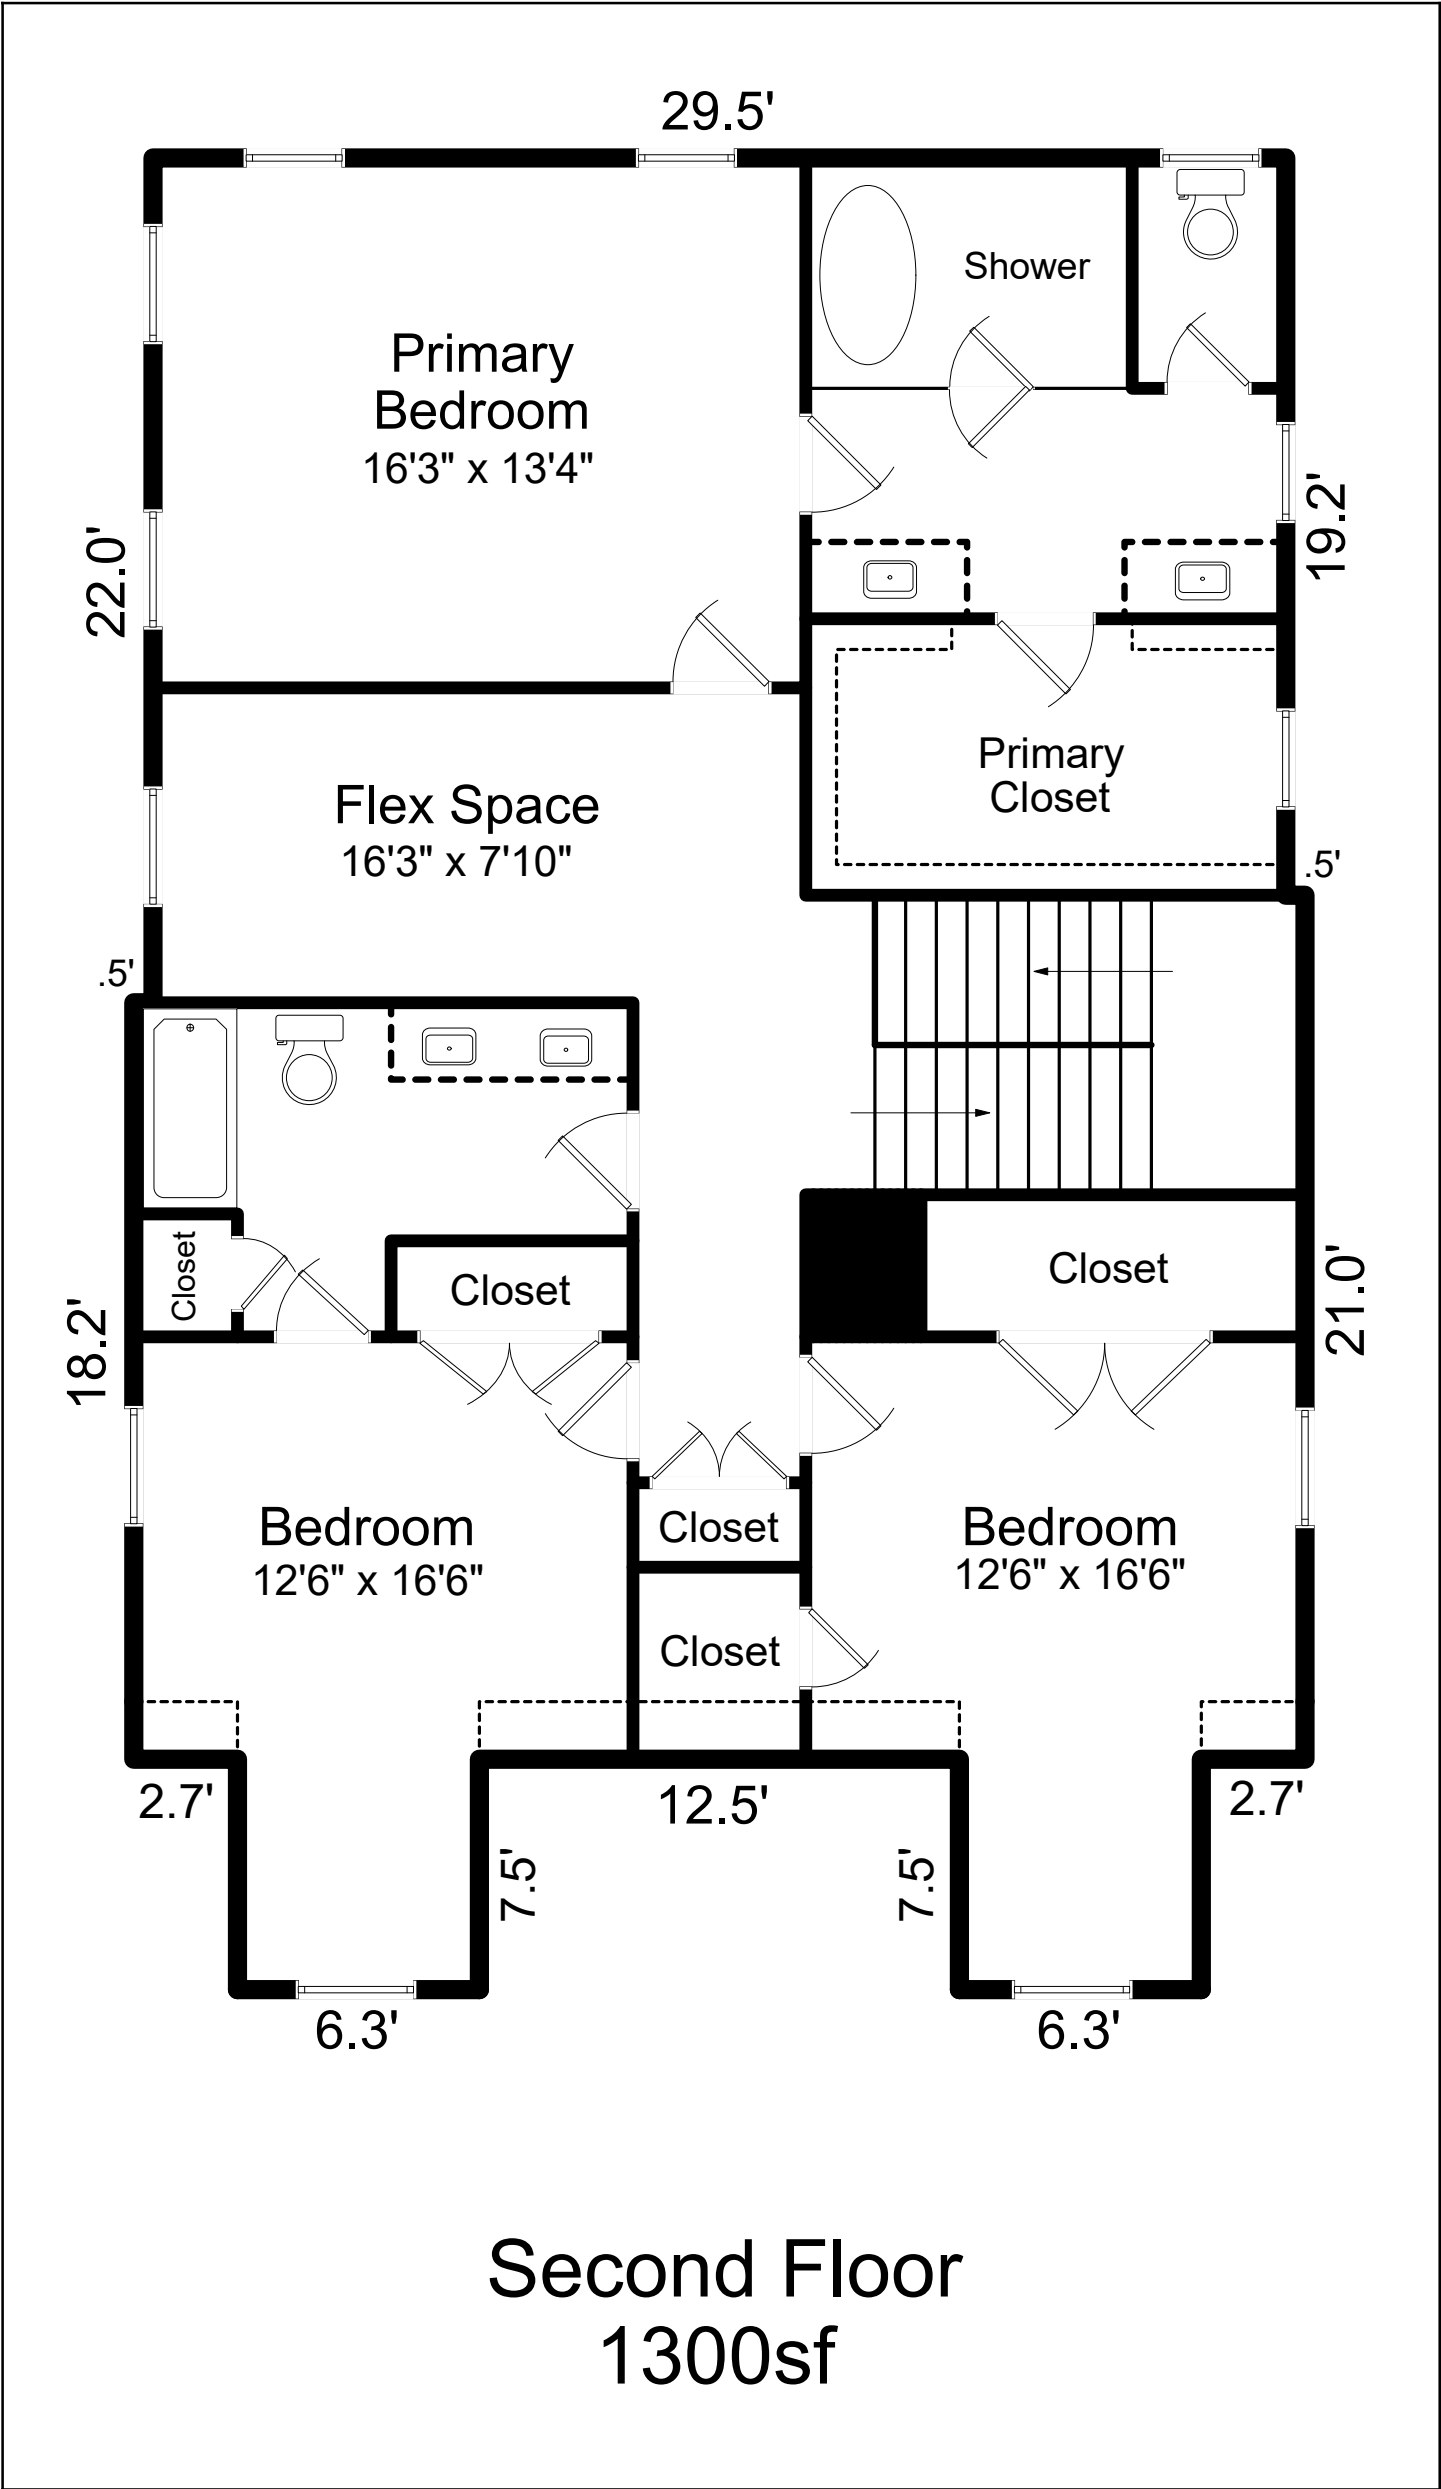

Second Floor
1300sf

SKETCH/AREA TABLE ADDENDUM

SUBJECT INFO			
File No.:		Parcel No.:	
Property Address:			
City:	County:	State:	ZipCode:
Owner:			
Client:		Client Address:	
Appraiser Name:		Inspection Date:	
SKETCH			
First Floor (GLA1) 48.30 x 30.50 = 1473.15 12.10 x 0.70 = 8.47 6.47 x 2.83 = 18.30 0.5 x 3.98 x 1.99 = 3.96 0.5 x 4.00 x 2.00 = 4.00 Total area: 1507.88 Porch (P/P) 7.50 x 5.50 = 41.25 Curve 8.06 @ 75° = 6.51 Total area: 47.76 Storage (OTH) 10.20 x 3.30 = 33.66 Total area: 33.66 Deck (P/P) 16.00 x 16.00 = 256.00 Total area: 256.00 Garage (GAR) 23.30 x 22.00 = 512.60 Total area: 512.60 Second Floor (GLA2) 7.50 x 6.30 = 47.25 7.50 x 6.30 = 47.25 40.20 x 29.50 = 1185.90 21.00 x 0.50 = 10.50 18.20 x 0.50 = 9.10 Total area: 1300.00			